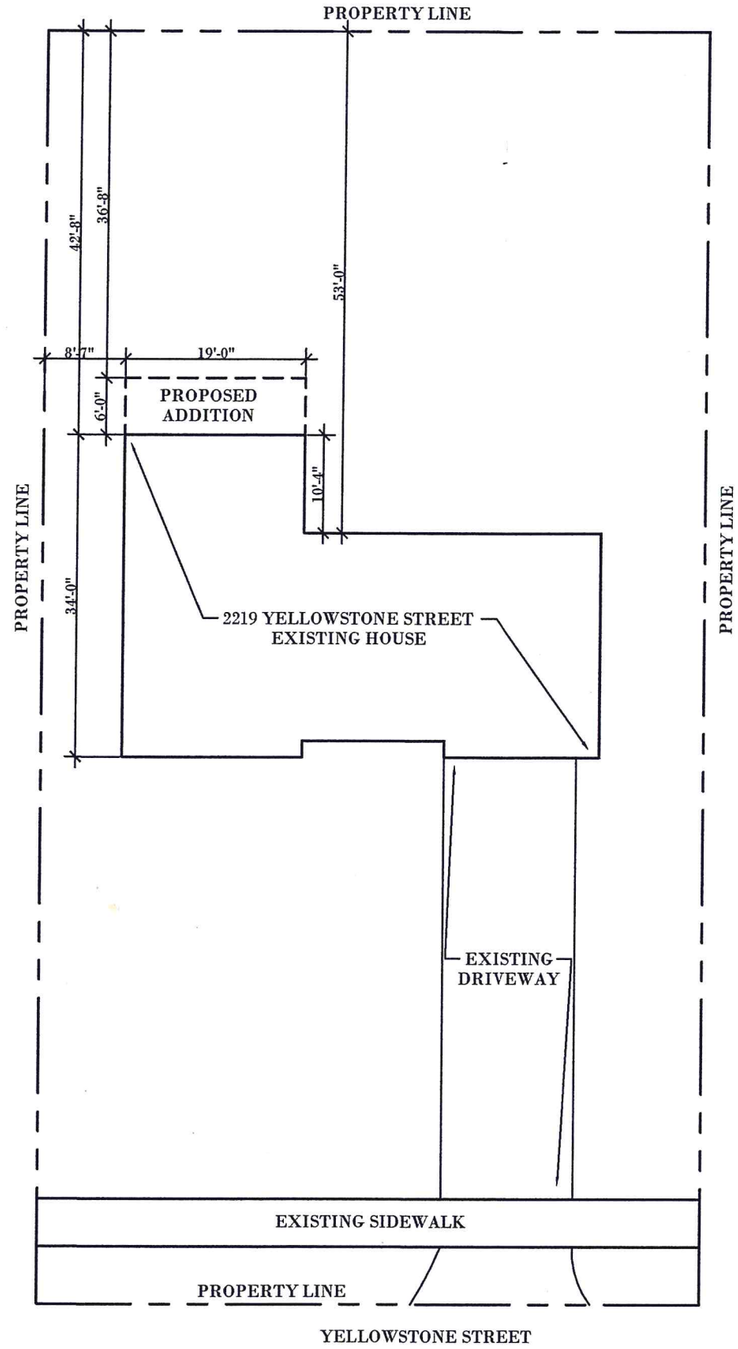

N

1 / S1 **PLOT PLAN**
1/16" = 1'- 0"

DESCRIPTION

PROJECT & OWNER
COLE & PAT MEYER
2219 YELLOWSTONE STREE
PORTAGE, WI 53901

PREPARED BY
FREY CONSTRUCTION & HOME IMPROVMENT, LLC
530 PARK AVE
PRAIRIE DU SAC, WI 53578
(608) 643-7914

SCALE:
1/16"=1'-0"

DRAWN BY:
N.G.

DATE:
6/18/2013

SHEET #
S1

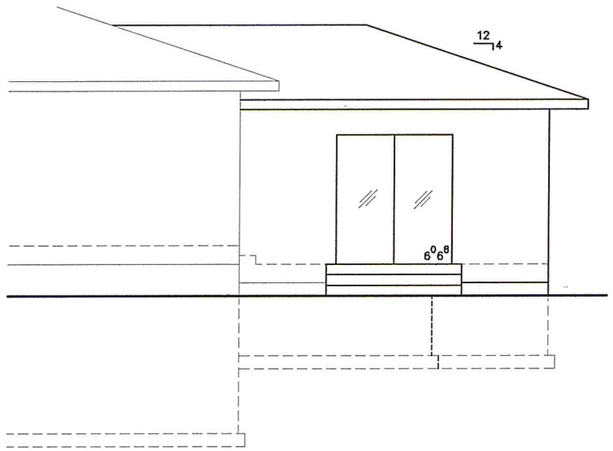

6 A1 SIDE ELEVATION
SCALE: 1/8" = 1'-0"
2013/FREY CONST. MEYER RESIDENCE/FMR-DRAWINGS.DWG
DATE: APRIL 16, 2013

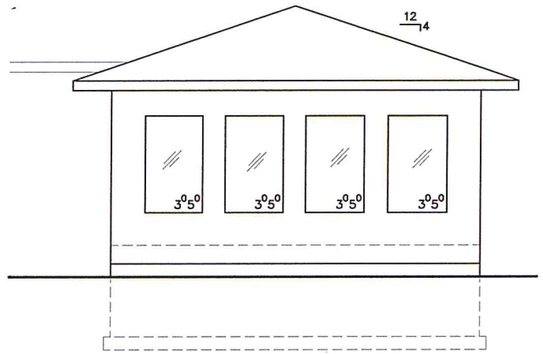

7 A1 REAR ELEVATION
SCALE: 1/8" = 1'-0"
2013/FREY CONST. MEYER RESIDENCE/FMR-DRAWINGS.DWG
DATE: APRIL 16, 2013

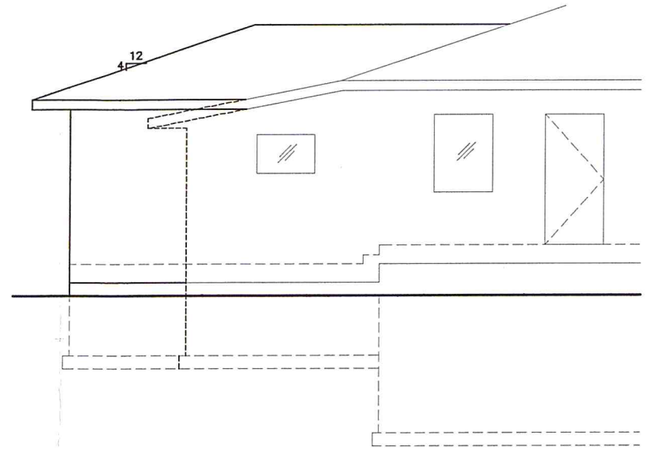

9 A1 SIDE ELEVATION
SCALE: 1/8" = 1'-0"
2013/FREY CONST. MEYER RESIDENCE/FMR-DRAWINGS.DWG
DATE: APRIL 16, 2013

CONSTRUCTION & FREY Sauk Prairie HOME IMPROVEMENT LLC

VERIFY ALL CONDITIONS AND DIMENSIONS ON THE JOB AND NOTIFY THE DESIGN ALLIANCE ARCHITECTS, INC. OF ANY DISCREPANCIES PRIOR TO START.

PRELIMINARY NOT FOR CONSTRUCTION

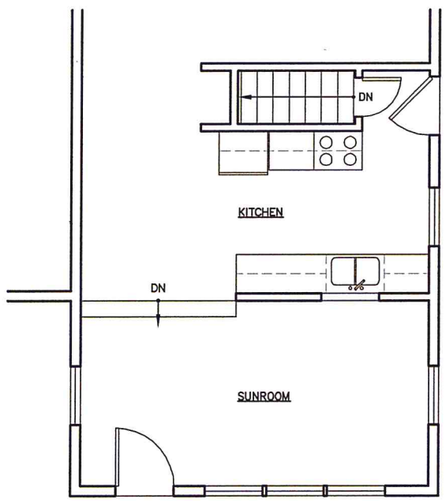

16 A1 AS-BUILT FLOOR PLAN
SCALE: 1/8" = 1'-0"
2013/FREY CONST. MEYER RESIDENCE/FMR-DRAWINGS.DWG
DATE: APRIL 16, 2013

LEGEND:

- NEW DOOR WITH ADA COMPLAINT LEVER HANDLE
- EXISTING DOOR TO REMAIN -- REPLACE DOOR KNOB WITH ADA COMPLIANT LEVER HANDLE
- EXISTING DOOR TO BE REMOVED
- NEW WALL
- EXISTING WALL
- EXISTING WALLS TO BE REMOVED

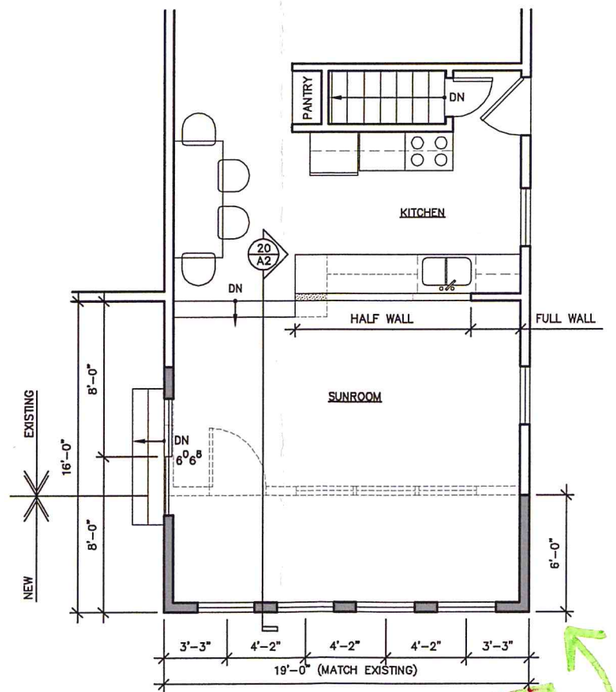

New

18 A1 MAIN FLOOR PLAN
SCALE: 1/8" = 1'-0"
2013/FREY CONST. MEYER RESIDENCE/FMR-DRAWINGS.DWG
DATE: APRIL 16, 2013

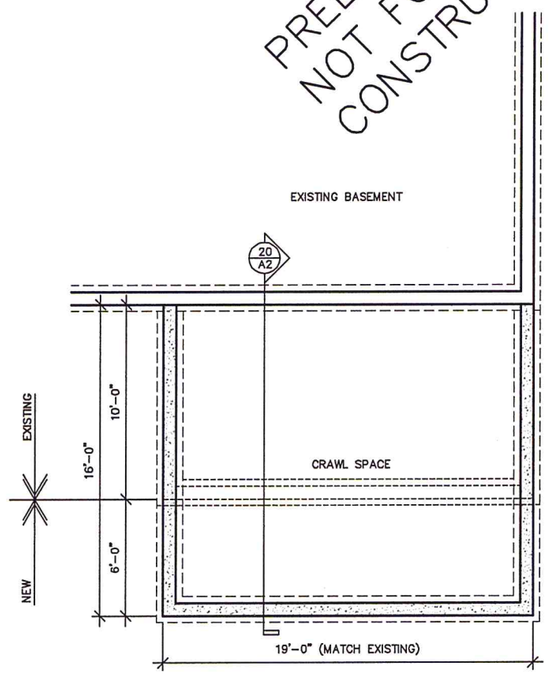

New

20 A1 FOUNDATION PLAN
SCALE: 1/8" = 1'-0"
2013/FREY CONST. MEYER RESIDENCE/FMR-DRAWINGS.DWG
DATE: APRIL 16, 2013

MEYER RESIDENCE
2219 Yellowstone Drive
Portage, WI

DRAWING NAMES
FOUNDATION PLAN
MAIN FLOOR PLAN
AS-BUILT PLAN
ELEVATIONS

REVISIONS

PROJECT DATA
DATE: 4/19/2013
DRAWN BY: CL
CHECKED BY: P.W.

SHEET NO.

A-1

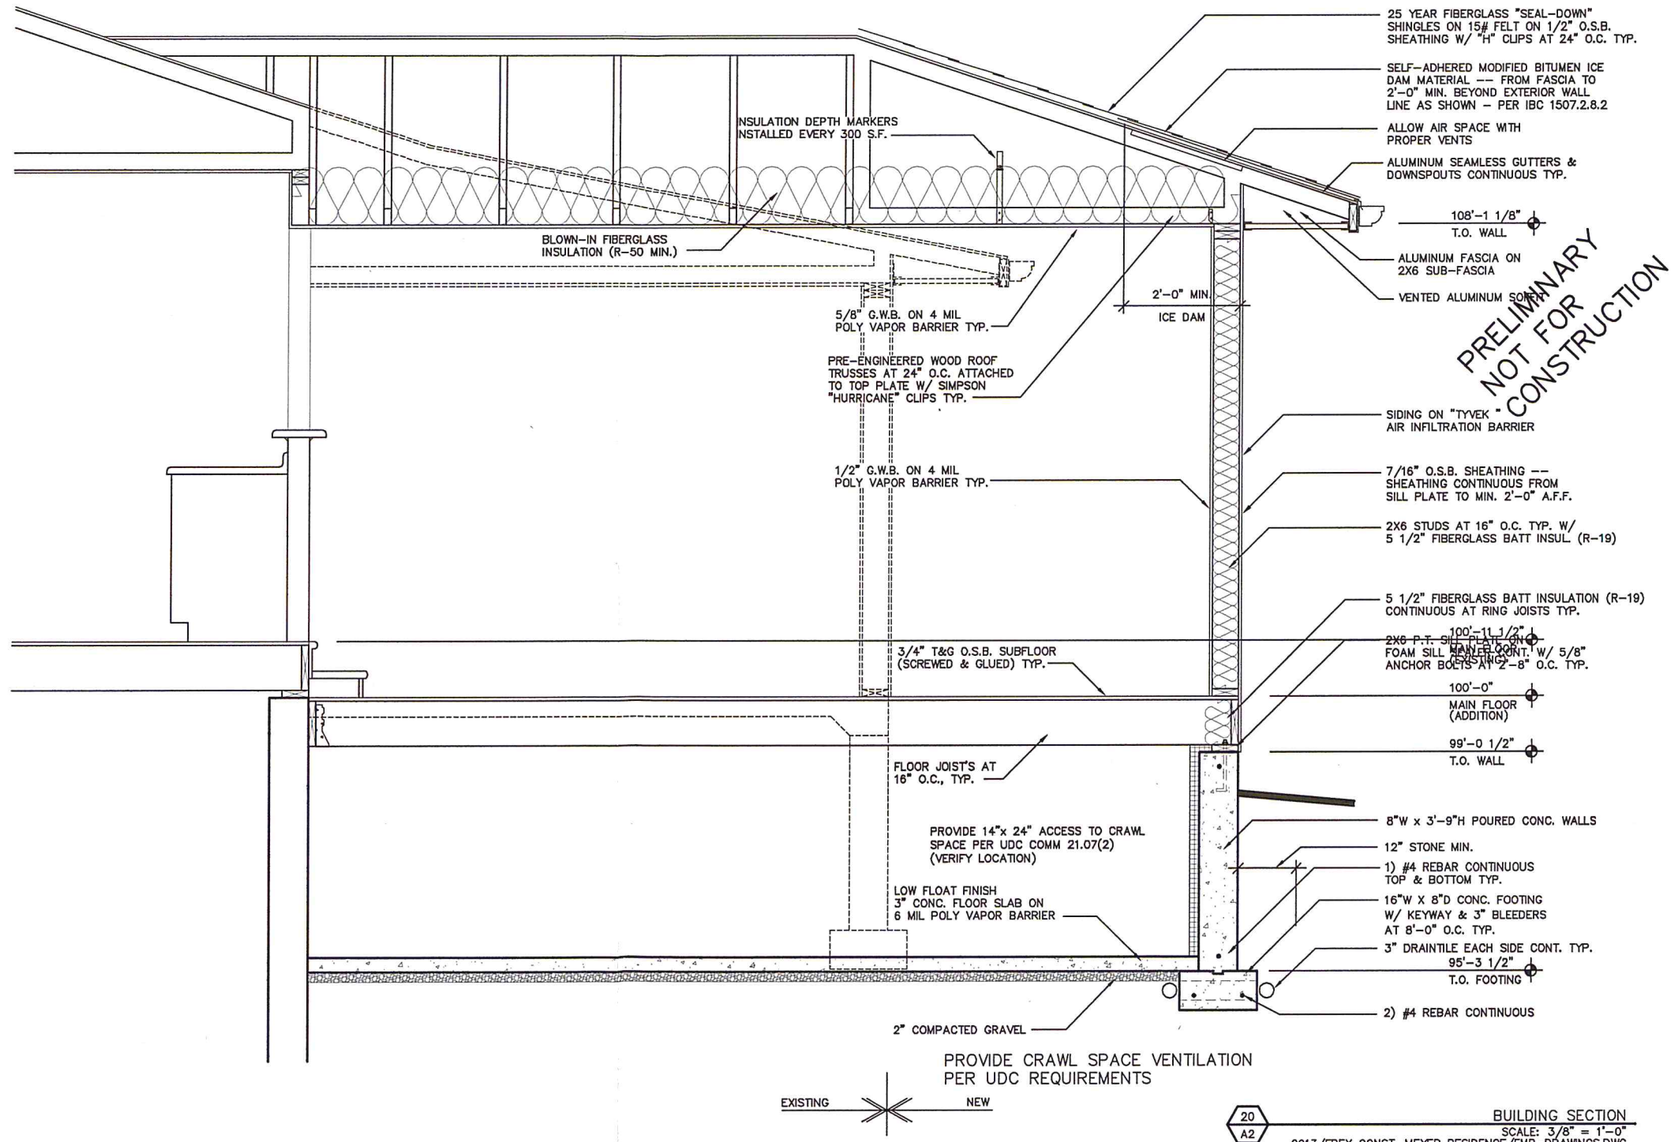

20
A2

BUILDING SECTION
SCALE: 3/8" = 1'-0"
2013/FREY CONST. MEYER RESIDENCE/FMR-DRAWINGS.DWG
DATE: APRIL 16, 2013

CONSTRUCTION & FREY Sauk Prairie HOME IMPROVEMENT LLC

MEYER RESIDENCE
2219 Yellowstone Drive
Portage, WI

DRAWING NAMES
BUILDING SECTION

REVISIONS

PROJECT DATA
DATE: 4/19/2013
DRAWN BY: CL
CHECKED BY: P.W.

SHEET NO.
A-2