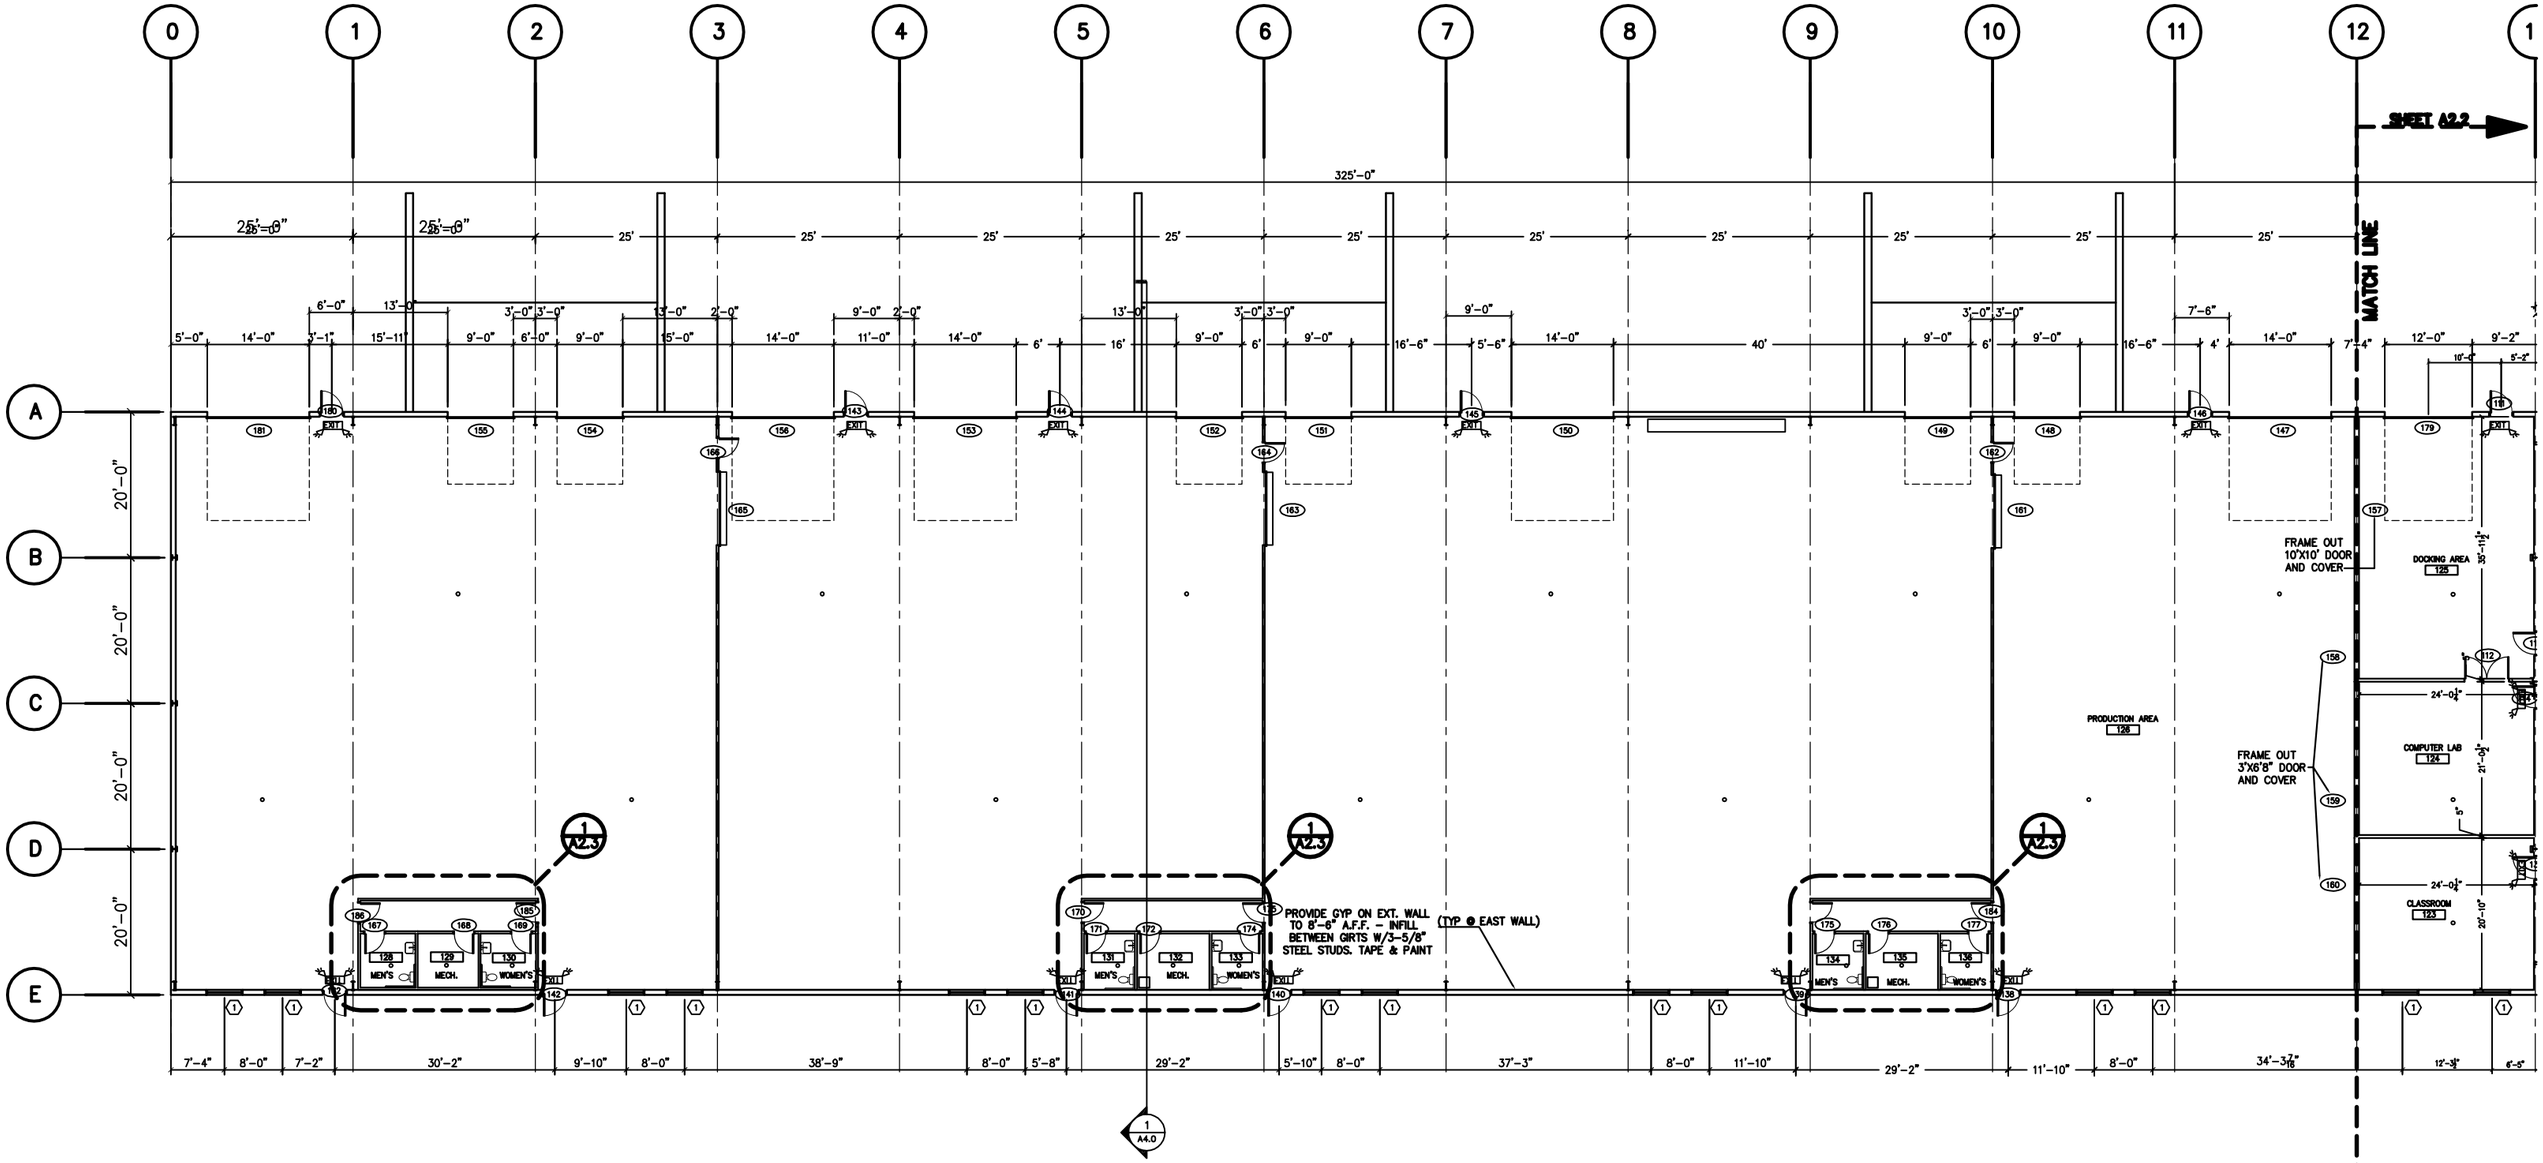

1 A2.1 PARTIAL FLOOR PLAN

SCALE: NTS