EAST HAERTEL STREET
STREET IMPROVEMENTS

City of Portage
Columbia County, WI
March 2007

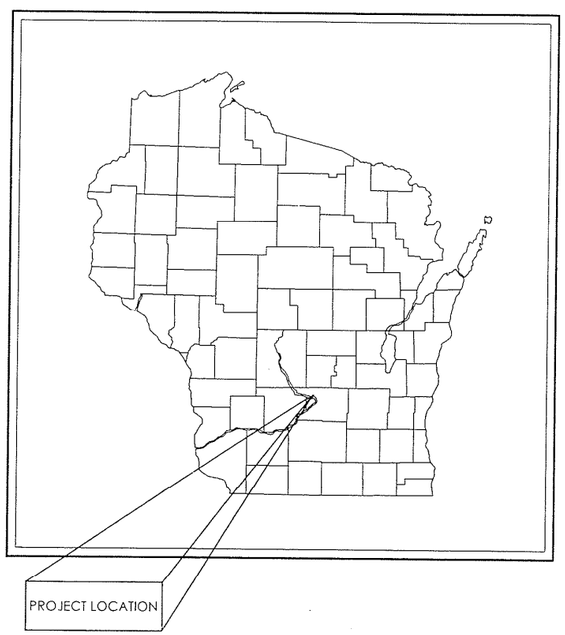

NO SCALE

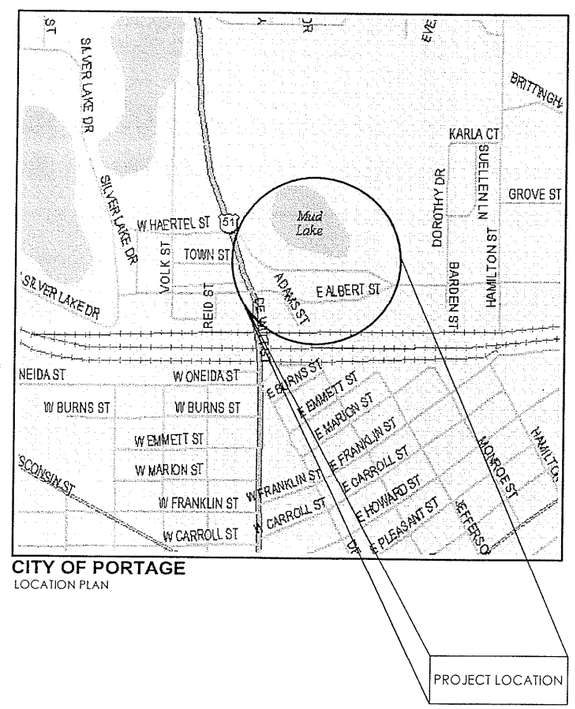

CITY OF PORTAGE
LOCATION PLAN

UTILITIES

1. **ELECTRIC**
   ALLIANT ENERGY
   2777 COLUMBIA DR.
   PORTAGE, WI 53901-9483
   PHONE: (608) 742-0835 (TROY SCHNEIDER)
   (800) 862-6222 (DISPATCHER)

2. **TELEPHONE**
   VERIZON
   2222 WEST WISCONSIN ST.
   PORTAGE, WI 53901
   PHONE: (608) 742-9506 (WARREN SMETANA)

3. **GAS**
   ALLIANT UTILITIES
   2777 COLUMBIA DR.
   PORTAGE, WI 53901-9483
   PHONE: (608) 742-0835 (TROY SCHNEIDER)
   (800) 862-6222 (DISPATCHER)

4. **CABLE TV**
   CHARTER COMMUNICATIONS
   2701 DANIELS ST.
   MADISON, WI 53718
   CONTACT: BRANDON STORM
   PHONE: (608) 274-3822 EXT 6642
   FAX: (608) 274-3198
   CELL: (608) 444-9493

OWNER

CITY OF PORTAGE
115 W. PLEASANT ST.
PORTAGE, WI 53901
PHONE: (608) 742-4727

EXISTING LINETYPES LEGEND

San	SANITARY SEWER
ST	STORM SEWER
WM	WATER MAIN
FM	FORCE MAIN
E	ELECTRIC
G	GAS
FO	FIBER OPTIC
T	TELEPHONE
TV	TV
X	FENCE
GL	GRADING LIMITS
SF	SILT FENCE
OE	OVERHEAD ELECTRIC

ABBREVIATION LIST

EOP = EDGE OF PAVEMENT
BOC = BACK OF CURB
TOW = TOP OF WALL
ROW = RIGHT OF WAY
INV = INVERT
ELEV = ELEVATION
PVC = POINT OF VERTICAL CURVE
PVI = POINT OF VERTICAL INTERSECTION
PVT = POINT OF VERTICAL TANGENT
PC = POINT OF CURVE
PI = POINT OF INTERSECTION
PT = POINT OF TANGENT
MP = MATCH POINT
PRO = PROPOSED
TYP = TYPICAL
EX = EXISTING
MH = MANHOLE
ST = STORM
SAN = SANITARY
TC = TOP OF CURB
GV = GATE VALVE
USO = UNLESS SHOWN OTHERWISE

SYMBOLS LEGEND

- EXISTING MANHOLE
- PROPOSED MANHOLE
- EXISTING HYDRANT
- PROPOSED HYDRANT
- VALVE
- CURB STOP
- WELL
- PROPERTY CORNER
- LIGHT POLE
- POWER / TELEPHONE POLE
- GUY WIRE
- UTILITY PEDESTAL
- SIGN
- SOIL BORING
- MONITORING WELL
- MAILBOX
- DIAMETER
- CAUTION — POTENTIAL HAZARD
- BENCHMARK
- DECIDUOUS TREE
- CONIFEROUS TREE
- HANDICAP SYMBOL

DIGGERS HOTLINE NOTE

Member Diggers Hotline System International
To Obtain Location of Participants Underground Facilities Before You Dig in Wisconsin

CALL DIGGERS HOTLINE
1-800-242-8511

Wis Statute 182.0175 (1974)
Requires Min. 3 Work Days
Notice Before You Excavate

TABLE OF CONTENTS:

DESCRIPTION	SHEET NO.
TITLE PAGE	1.0
EXISTING SITE PLAN	2.0
PROPOSED SITE & EROSION CONTROL PLAN	2.1
HAERTEL STREET PLAN & PROFILES	3.0-3.3
HAERTEL STREET CROSS SECTIONS	4.0-4.12
STORM SEWER CONSTRUCTION DETAILS	5.0
STORM SEWER MANHOLES & INLETS	5.1
STREET IMPROVEMENTS DETAILS	5.2
~~EROSION CONTROL DETAILS~~	~~5.3~~
~~WATER MAIN CONSTRUCTION DETAILS~~	~~5.4~~

PRELIMINARY

This document contains confidential or proprietary information of General Engineering Company Inc. Neither this document nor the information herein is to be reproduced, distributed, used or disclosed either in whole or in part except as specifically authorized by General Engineering Company Inc.

REVISIONS	NO.	BY	DATE

TITLE PAGE
E. Haertel Street Improvements

City of Portage
Columbia County, WI

GENERAL ENGINEERING COMPANY
916 Silver Lake Drive
P.O. Box 340
Portage, WI 53901
608-742-2169
608-742-2592 Fax
gec@generalengineering.net

DATE March 2007
BY SAK
GEC FILE NO. 0106-1AA
SHEET TITLE 1.0

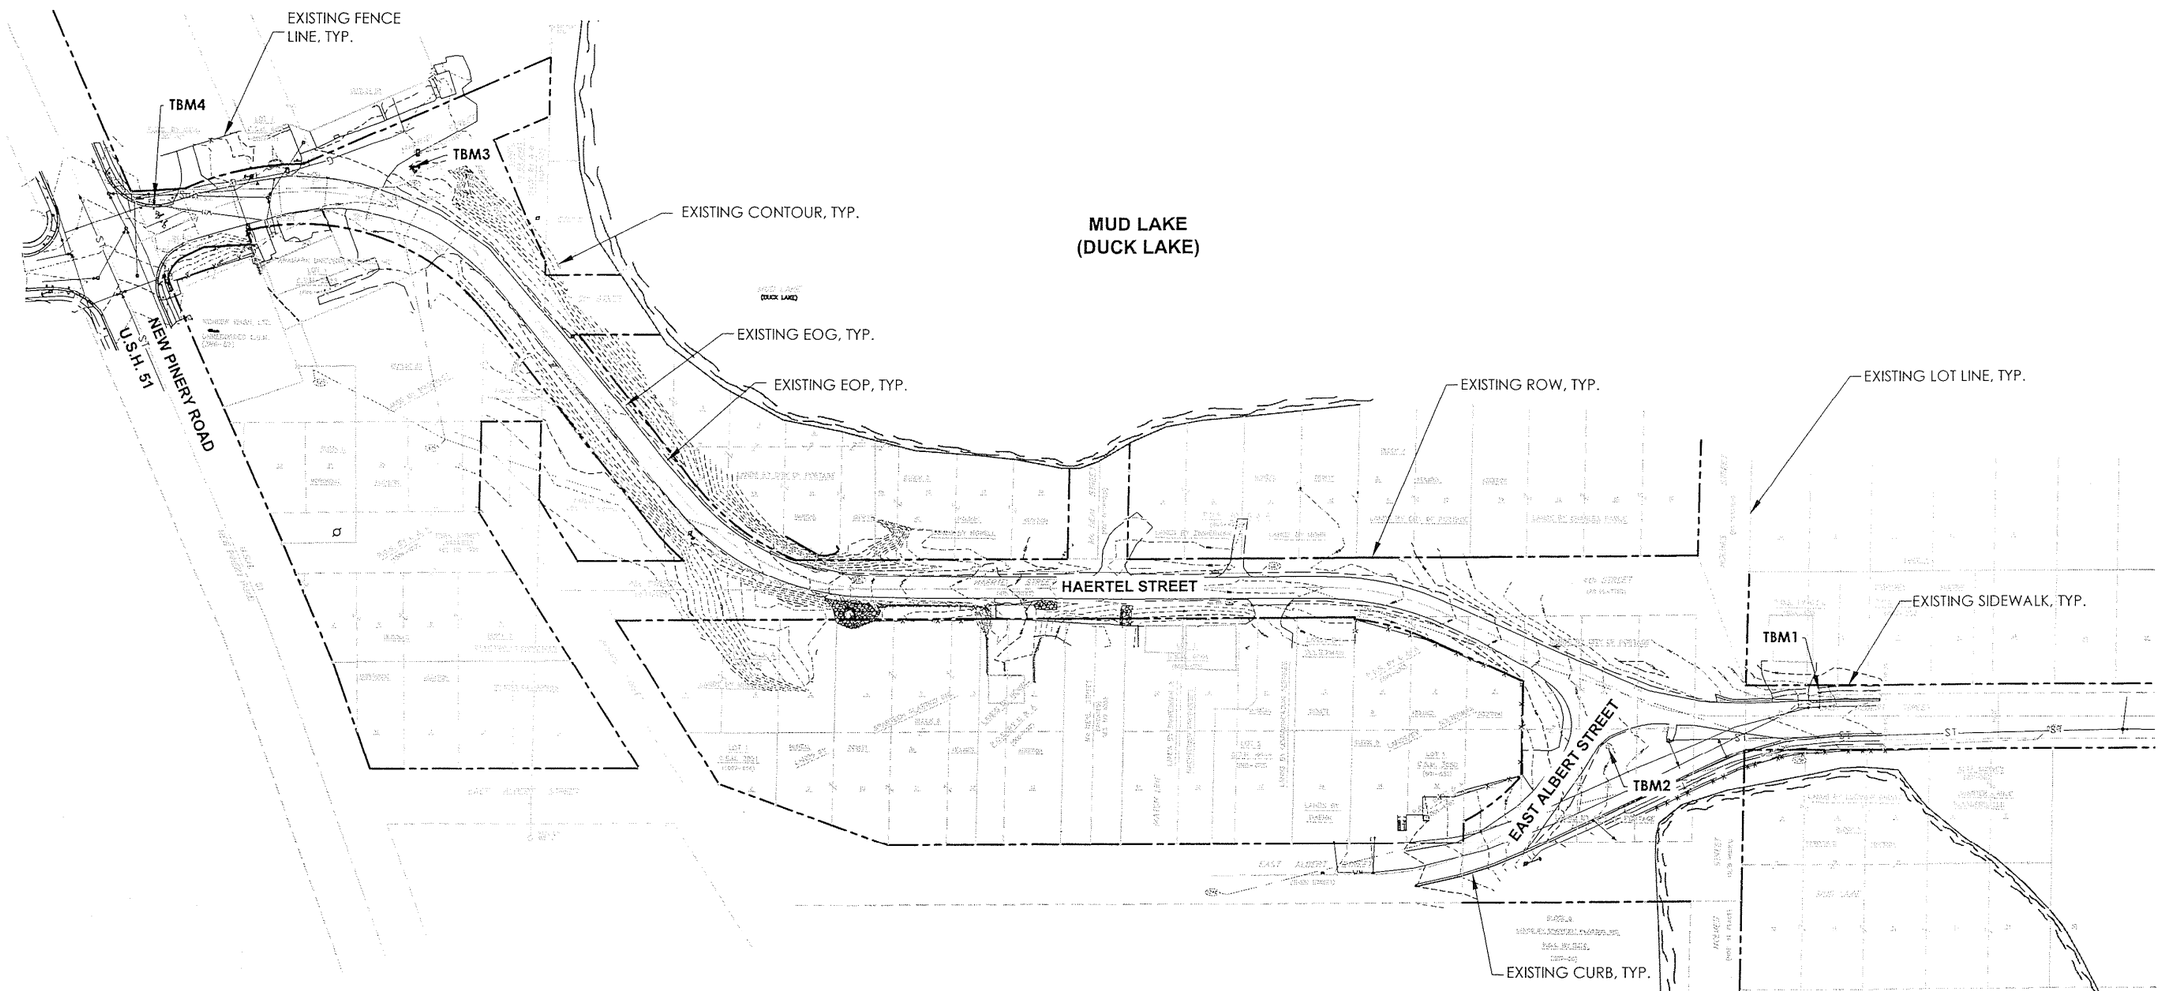

MUD LAKE

PRELIMINARY

BENCHMARK TABLE

BENCHMARK	DESCRIPTION	ELEVATION
TBM #1	TOP NUT ON HYDRANT, NE CORNER OF EAST ALBERT ST AND HAERTEL STREET	801.47'
TBM #2	40D NAIL POWER POLE #24113	799.75'
TBM #3	40D NAIL POWER POLE #0121	796.66'
TBM #4	TOP NUT ON HYDRANT, NE CORNER OF NEW PINARY ROAD AND HAERTEL STREET	800.79'

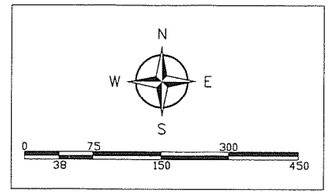

This document contains confidential or proprietary information of General Engineering Company Inc. Neither this document nor the information herein is to be reproduced, distributed, used or disclosed either in whole or in part except as specifically authorized by General Engineering Company Inc.

REVISIONS	NO.	BY	DATE

EXISTING SITE PLAN
E. Haertel Street Improvements

City of Portage
Columbia County, WI

GENERAL ENGINEERING COMPANY
412 E. Slifer Street
P.O. Box 340
Portage, WI 53901
608-742-2169
608-742-2592 Fax
gec@generalengineering.net

DATE March 2007
BY SSR
GEC FILE ND0106-1AA

SHEET TITLE
2.0

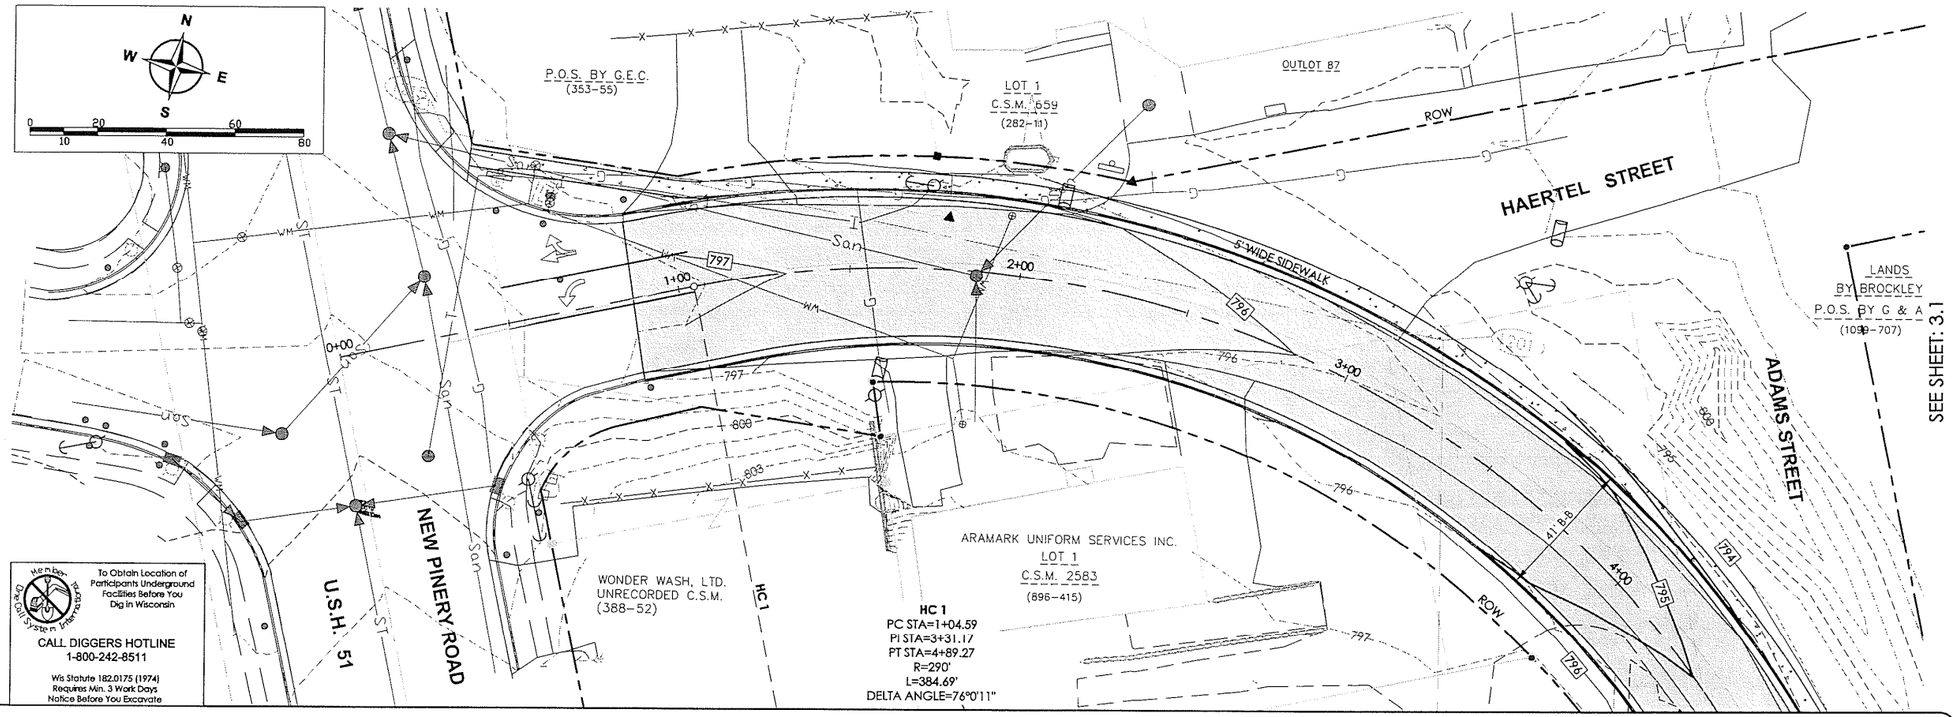

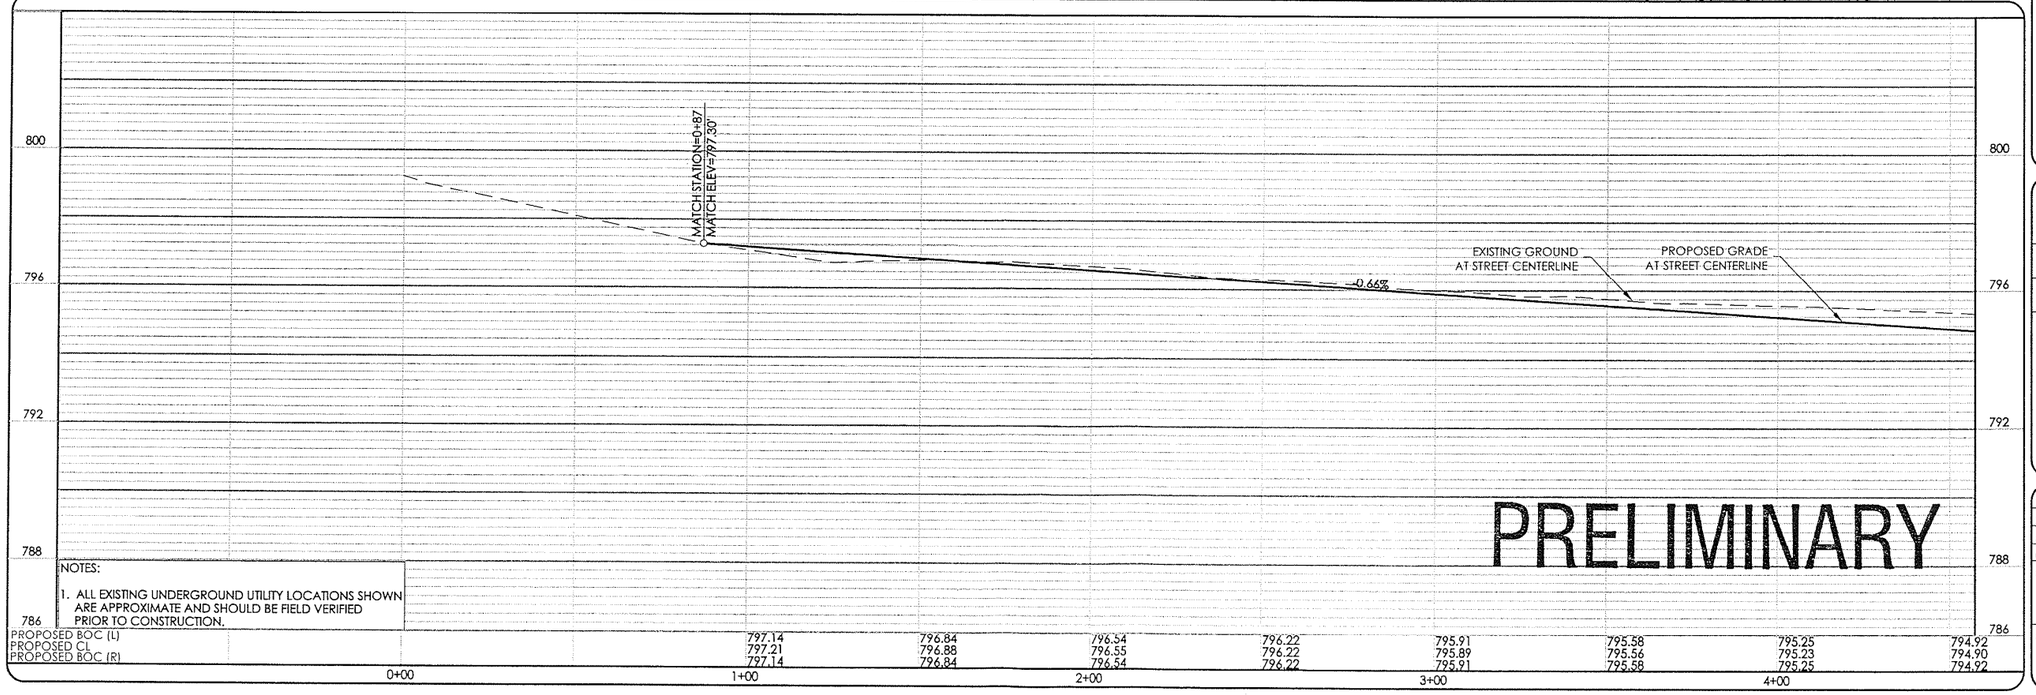

NOTES:

1. ALL EXISTING UNDERGROUND UTILITY LOCATIONS SHOWN ARE APPROXIMATE AND SHOULD BE FIELD VERIFIED PRIOR TO CONSTRUCTION.

GENERAL ENGINEERING COMPANY
Consulting Engineers Since 1912
916 Silver Lake Drive
P.O. Box 340
Portage, WI 53901
608-742-2169
608-742-2592 Fax
general@generalengineering.net

E. HAERTEL STREET PLAN & PROFILE

E. Haertel Street Improvements

City of Portage, Columbia County, WI

This document contains confidential or proprietary information of General Engineering Company. Any reproduction, disclosure or other distribution and use is to be reproduced, distributed, used or disclosed either in whole or in part except as specifically authorized by General Engineering Company Inc.

REVISIONS	NO.	BY	DATE

DRAWN BY SSR
DATE March 07
SCALE As Noted
GEC FILE NO0106-1AA
SHEET TITLE
Plan/Profile
SHEET NO.
3.0

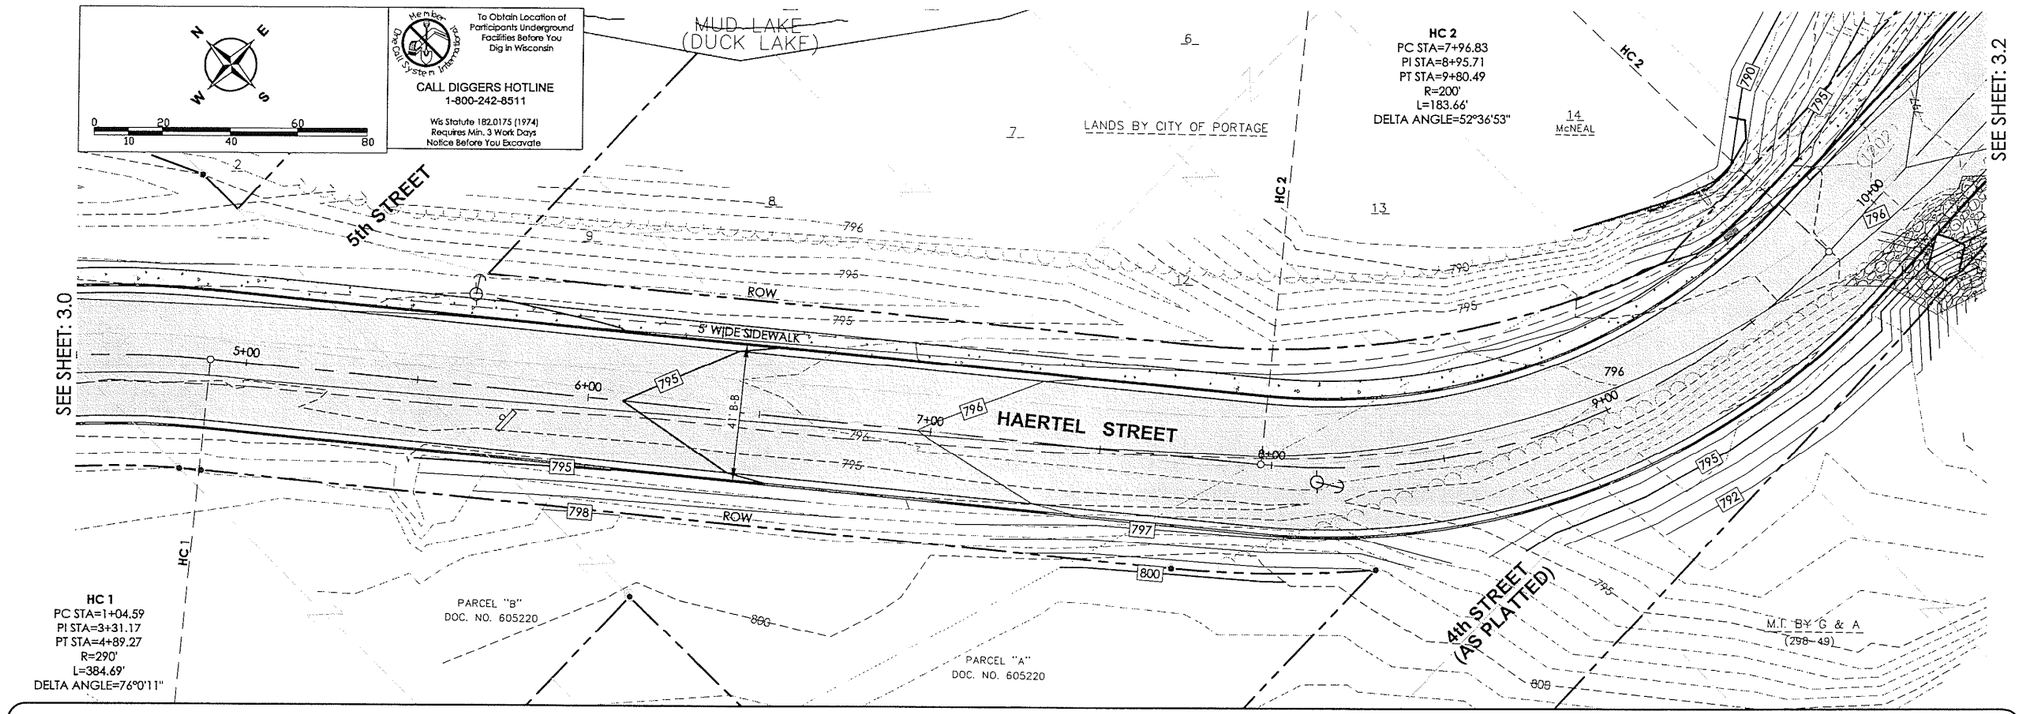

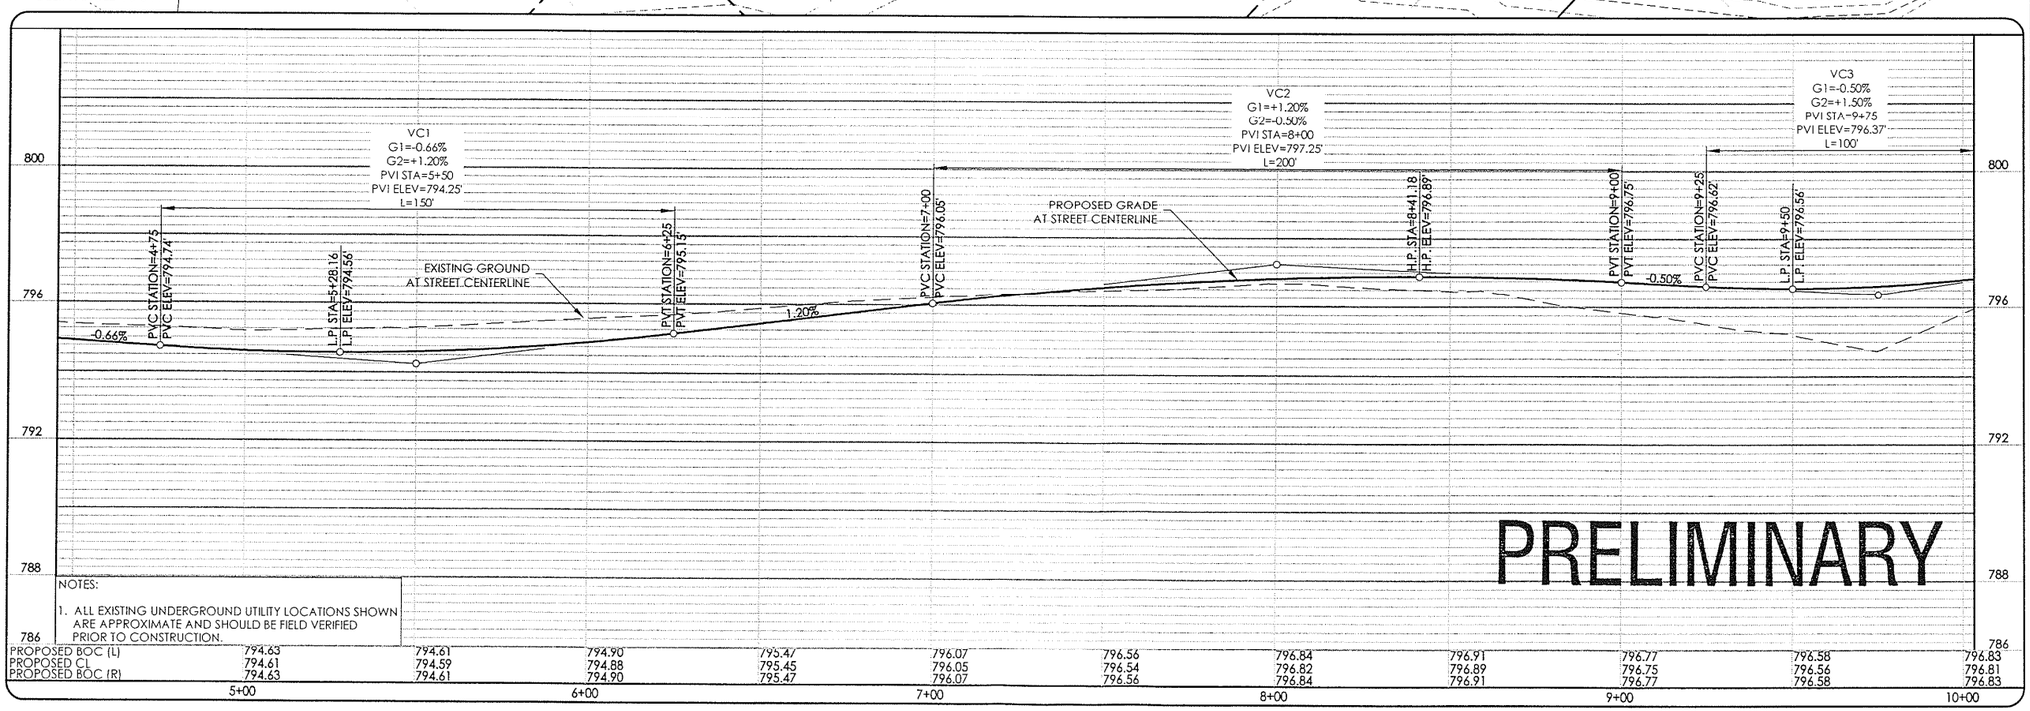

NOTES:

1. ALL EXISTING UNDERGROUND UTILITY LOCATIONS SHOWN ARE APPROXIMATE AND SHOULD BE FIELD VERIFIED PRIOR TO CONSTRUCTION.

	5+00	6+00	7+00	8+00	9+00	10+00
PROPOSED BOC (L)	794.63	794.61	794.90	795.47	796.07	796.56	796.84	796.91	796.77	796.58	796.83
PROPOSED CL	794.61	794.59	794.88	795.45	796.05	796.54	796.82	796.89	796.75	796.56	796.81
PROPOSED BOC (R)	794.63	794.61	794.90	795.47	796.07	796.56	796.84	796.91	796.77	796.58	796.83

GENERAL ENGINEERING COMPANY
Consulting Engineers Since 1912
916 Silver Lake Drive
P.O. Box 340
Portage, WI 53901
608-742-2169
608-742-2592 Fax
gec@generalengineering.net

E. HAERTEL STREET PLAN & PROFILE

E. Haertel Street Improvements

City of Portage, Columbia County, WI

This document contains confidential or proprietary information of General Engineering Company. Any dissemination, distribution, or copying of this document is strictly prohibited without the express written consent of General Engineering Company, Inc. except as specifically authorized by General Engineering Company, Inc.

REVISIONS	NO.	BY	DATE

DRAWN BY SSR
DATE March 07
SCALE As Noted
GEC FILE NO0106-1AA
SHEET TITLE
Plan/Profile
SHEET NO.
3.1

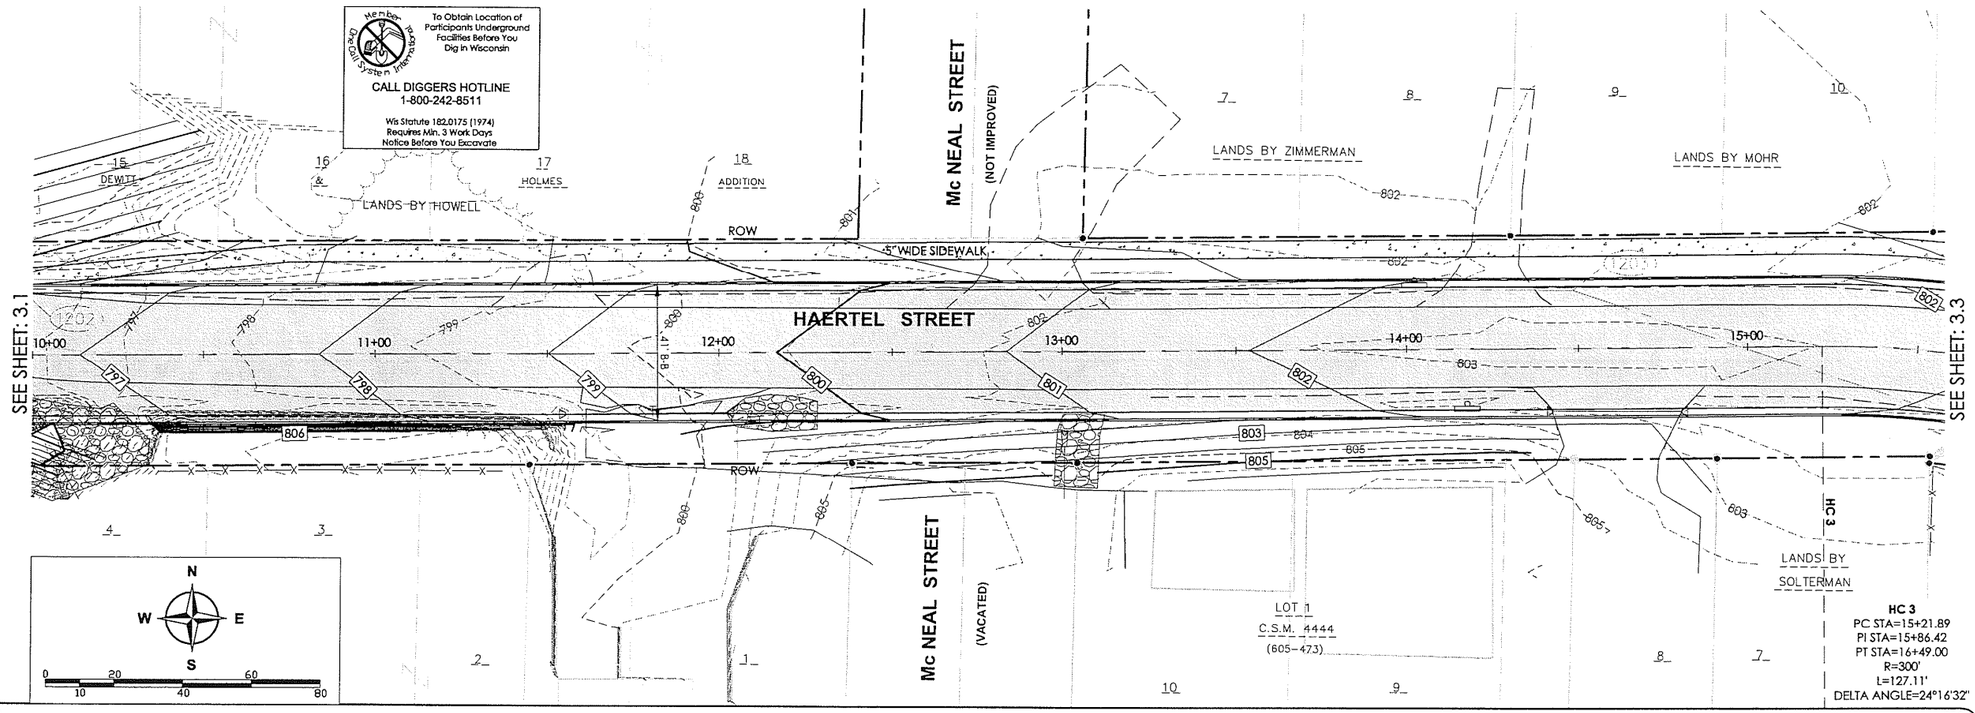

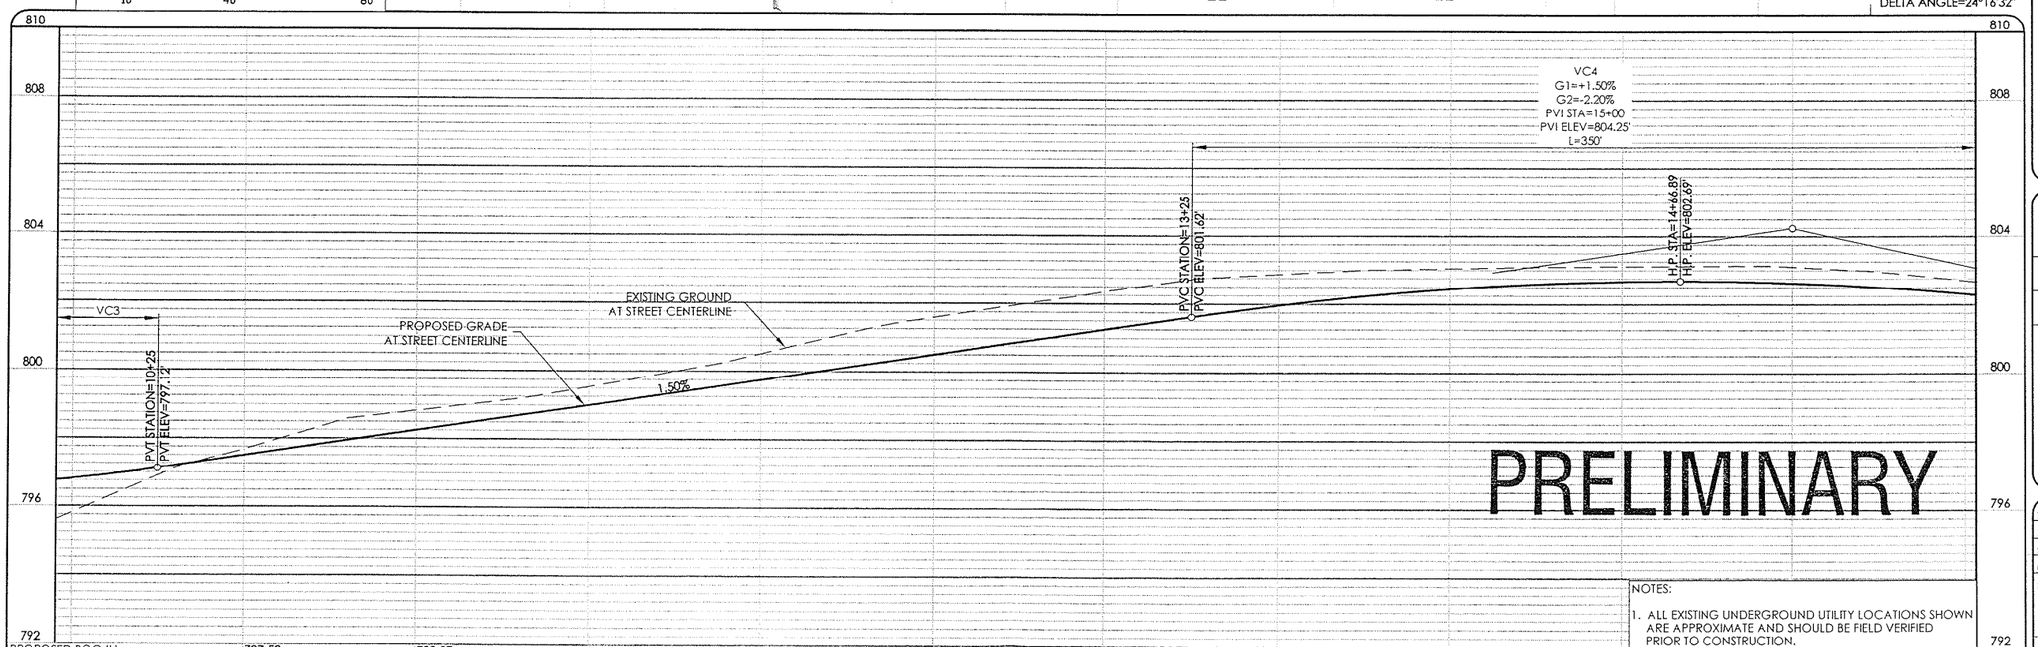

PROPOSED BOC (L)	797.52	798.27	799.02	799.77	800.52	801.27	801.98	802.47	802.69	802.65	802.34
PROPOSED CL	797.50	798.25	799.00	799.75	800.50	801.25	801.96	802.45	802.67	802.63	802.32
PROPOSED BOC (R)	797.52	798.27	799.02	799.77	800.52	801.27	801.98	802.47	802.69	802.65	802.34
10+00		11+00		12+00		13+00		14+00		15+00	

GENERAL ENGINEERING COMPANY
Consulting Engineers Since 1912
916 Silver Lake Drive
P.O. Box 340
Portage, WI 53901
608-742-2169
608-742-2592 Fax
gec@generalengineering.net

E. HAERTEL STREET PLAN & PROFILE

E. Haertel Street Improvements

City of Portage, Columbia County, WI

This document contains confidential or proprietary information of General Engineering Company. Any unauthorized use or disclosure of this document is to be reproduced, distributed, used or disclosed either in whole or in part except as specifically authorized by General Engineering Company, Inc.

REVISIONS	NO.	BY	DATE

DRAWN BY SSR
DATE March 07
SCALE As Noted
GEC FILE NO0106-1AA
SHEET TITLE
Plan/Profile
SHEET NO.
3.2

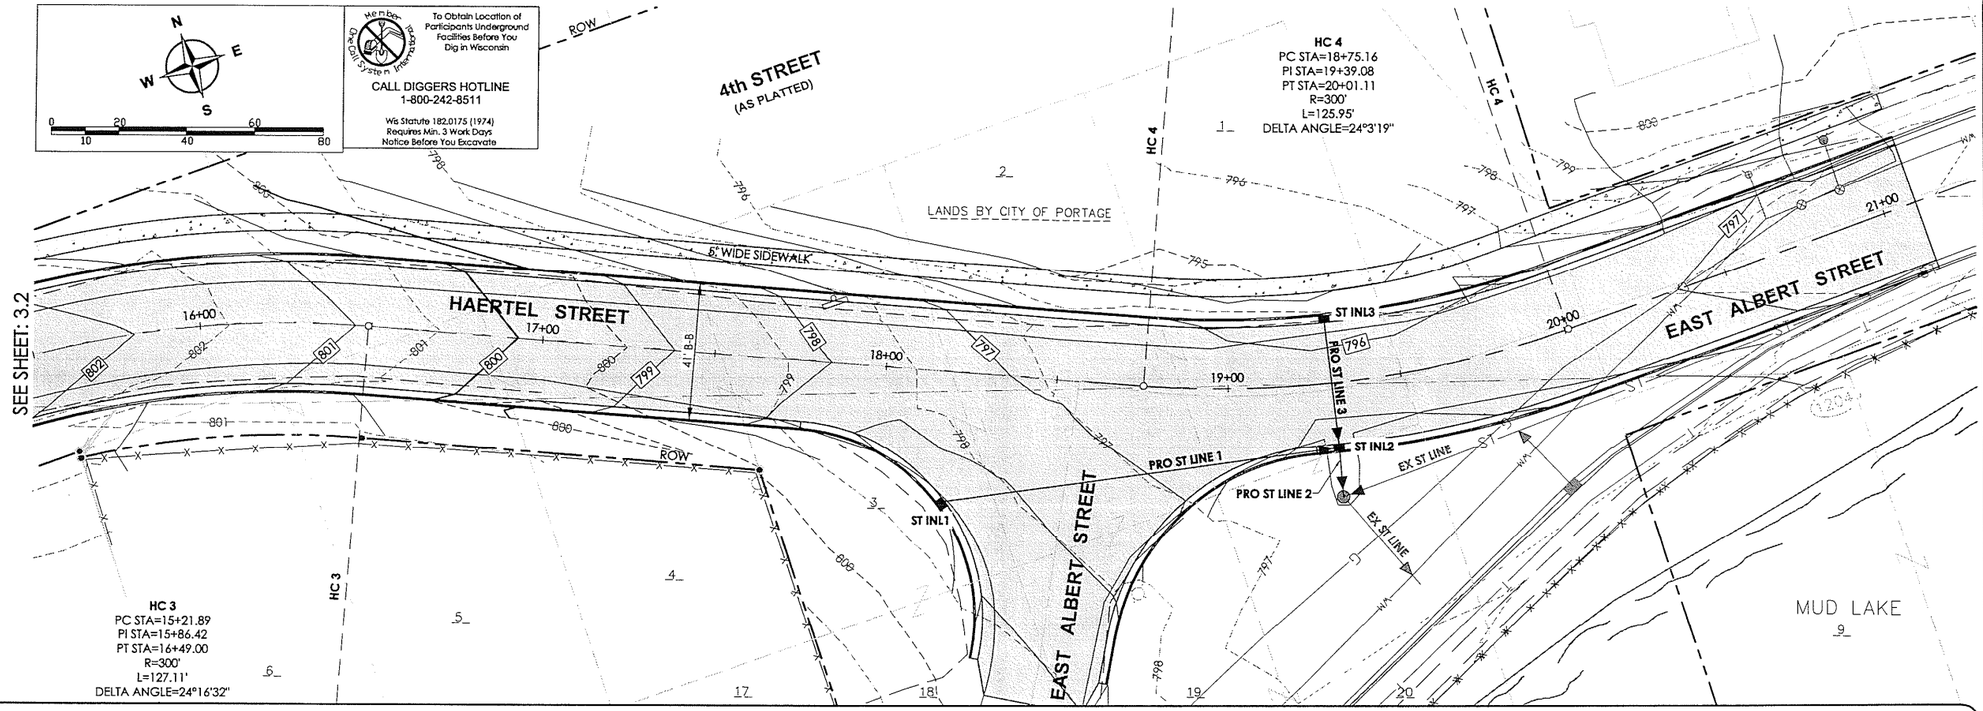

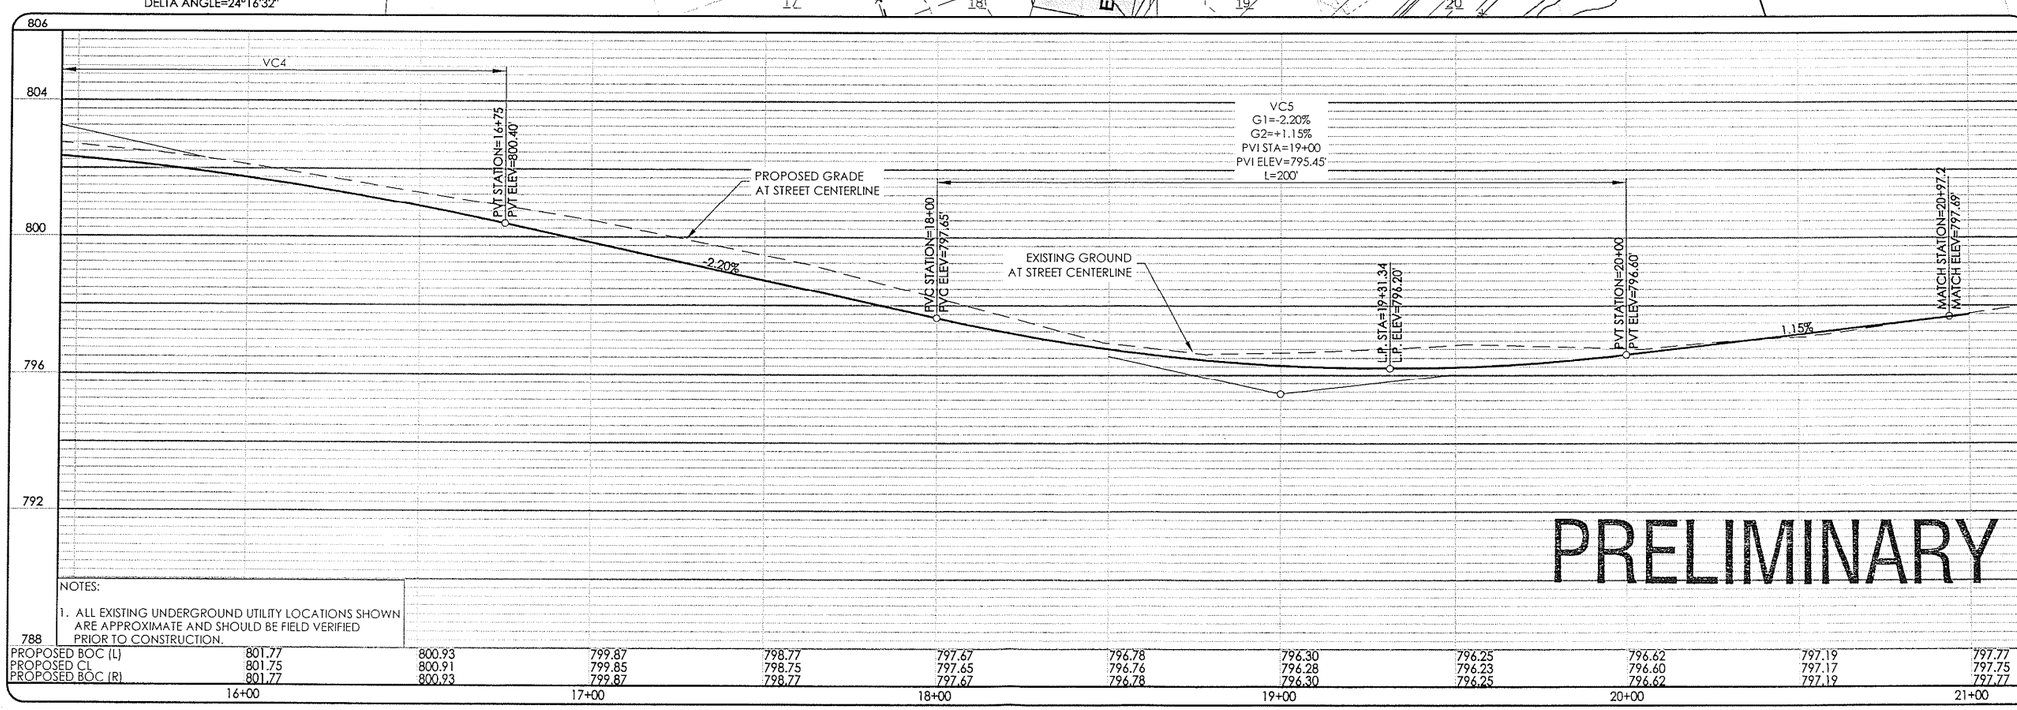

NOTES:

1. ALL EXISTING UNDERGROUND UTILITY LOCATIONS SHOWN ARE APPROXIMATE AND SHOULD BE FIELD VERIFIED PRIOR TO CONSTRUCTION.

PROPOSED BOC (L)	801.77	800.93	799.87	798.77	797.67	796.78	796.30	796.25	796.62	797.19	797.77
PROPOSED CL	801.75	800.91	799.85	798.75	797.65	796.76	796.28	796.23	796.60	797.17	797.75
PROPOSED BOC (R)	801.77	800.93	799.87	798.77	797.67	796.78	796.30	796.25	796.62	797.19	797.77
	16+00		17+00		18+00		19+00		20+00		21+00

GENERAL ENGINEERING COMPANY
Consulting Engineers Since 1912
916 Silver Lake Drive
P.O. Box 340
Portage, WI 53901
608-742-2169
608-742-2592 Fax
gec@generalengineering.net

E. HAERTEL STREET PLAN & PROFILE

E. Haertel Street Improvements

City of Portage, Columbia County, WI

This document contains confidential or proprietary information of General Engineering Company. Any disclosure, copying, or distribution of the information herein is to be reproduced, distributed, used or disclosed either in whole or in part except as specifically authorized by General Engineering Company, Inc.

REVISIONS	NO.	BY	DATE

DRAWN BY SSR
DATE March 07
SCALE As Noted
GEC FILE NO0106-1AA
SHEET TITLE
Plan/Profile
SHEET NO.
3.3