HALVERSON ENGINEERING LLC

W12827 RIVER RD : BLACK RIVER FALLS, WI 54615
PHONE: (608 488-2085 FAX: (608) 488-2083

DATE:

PROJECT

DETAIL SHEET

PAGE:

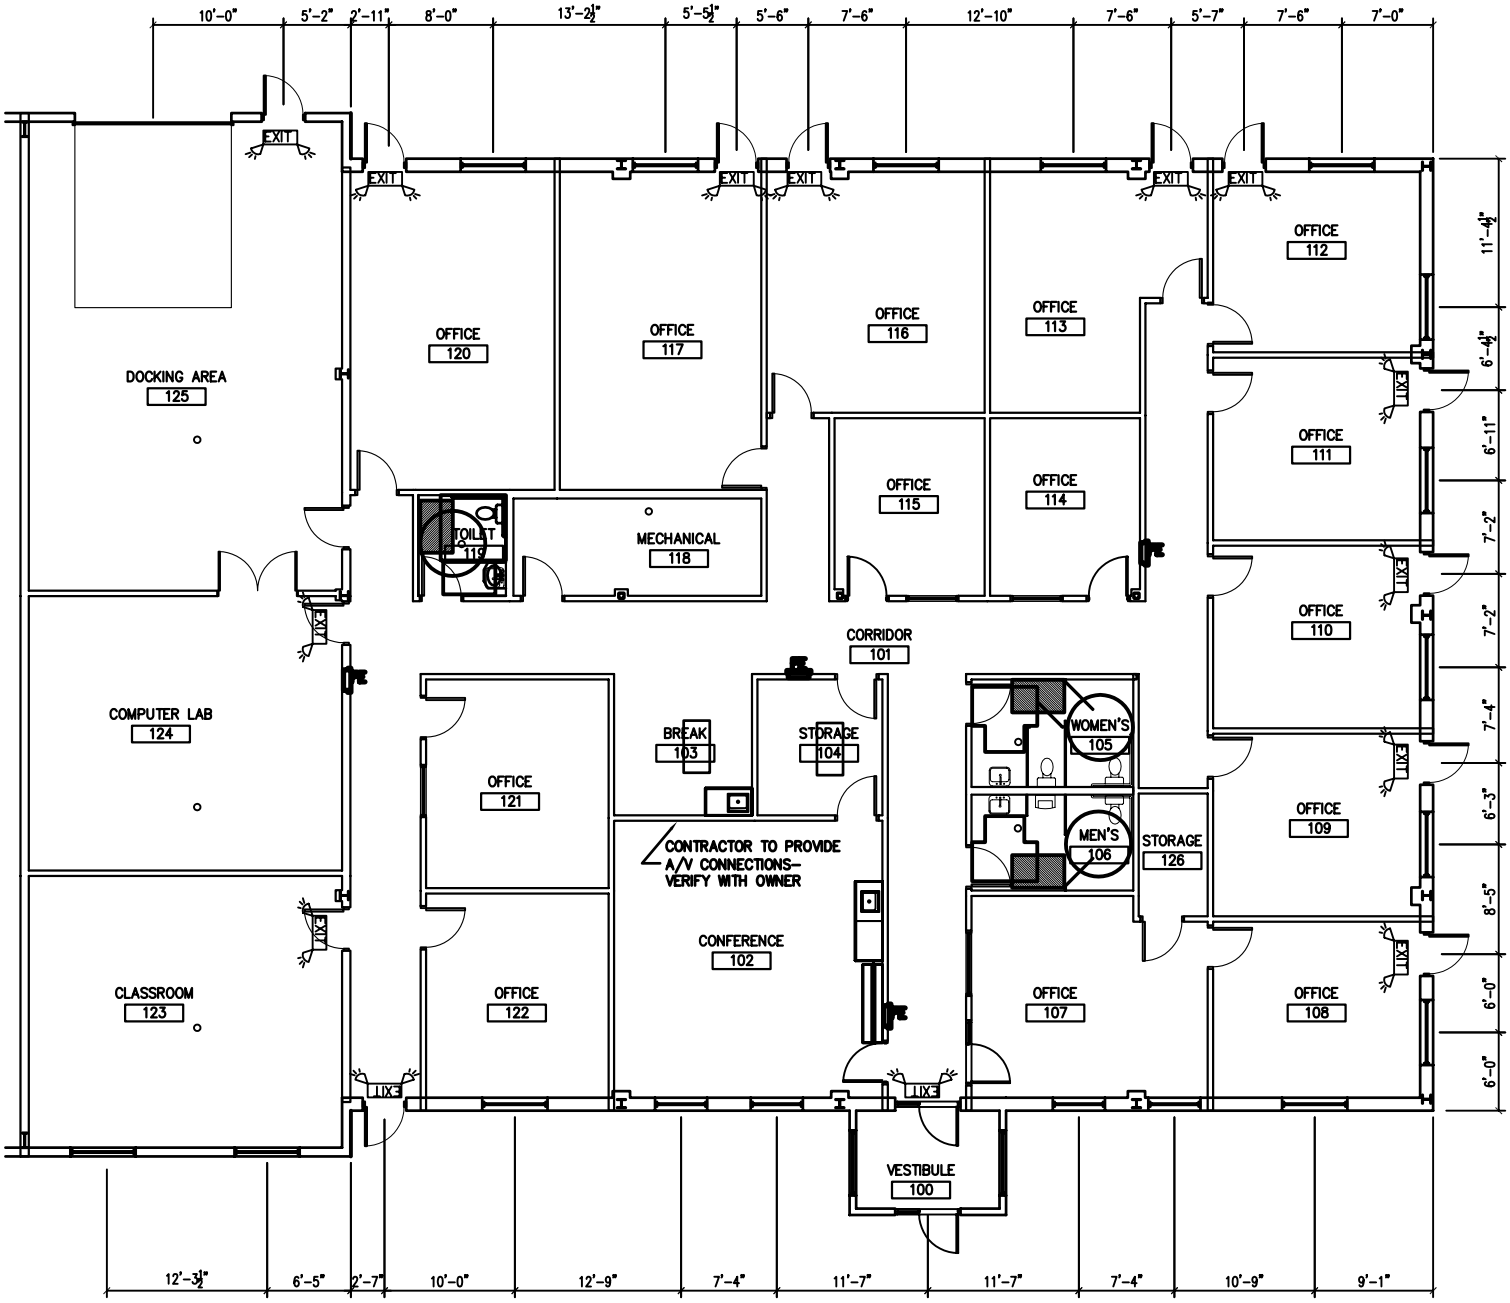

1
RFI6

OFFICE FLOOR PLAN

SCALE: NONE